CHANGEROOMS

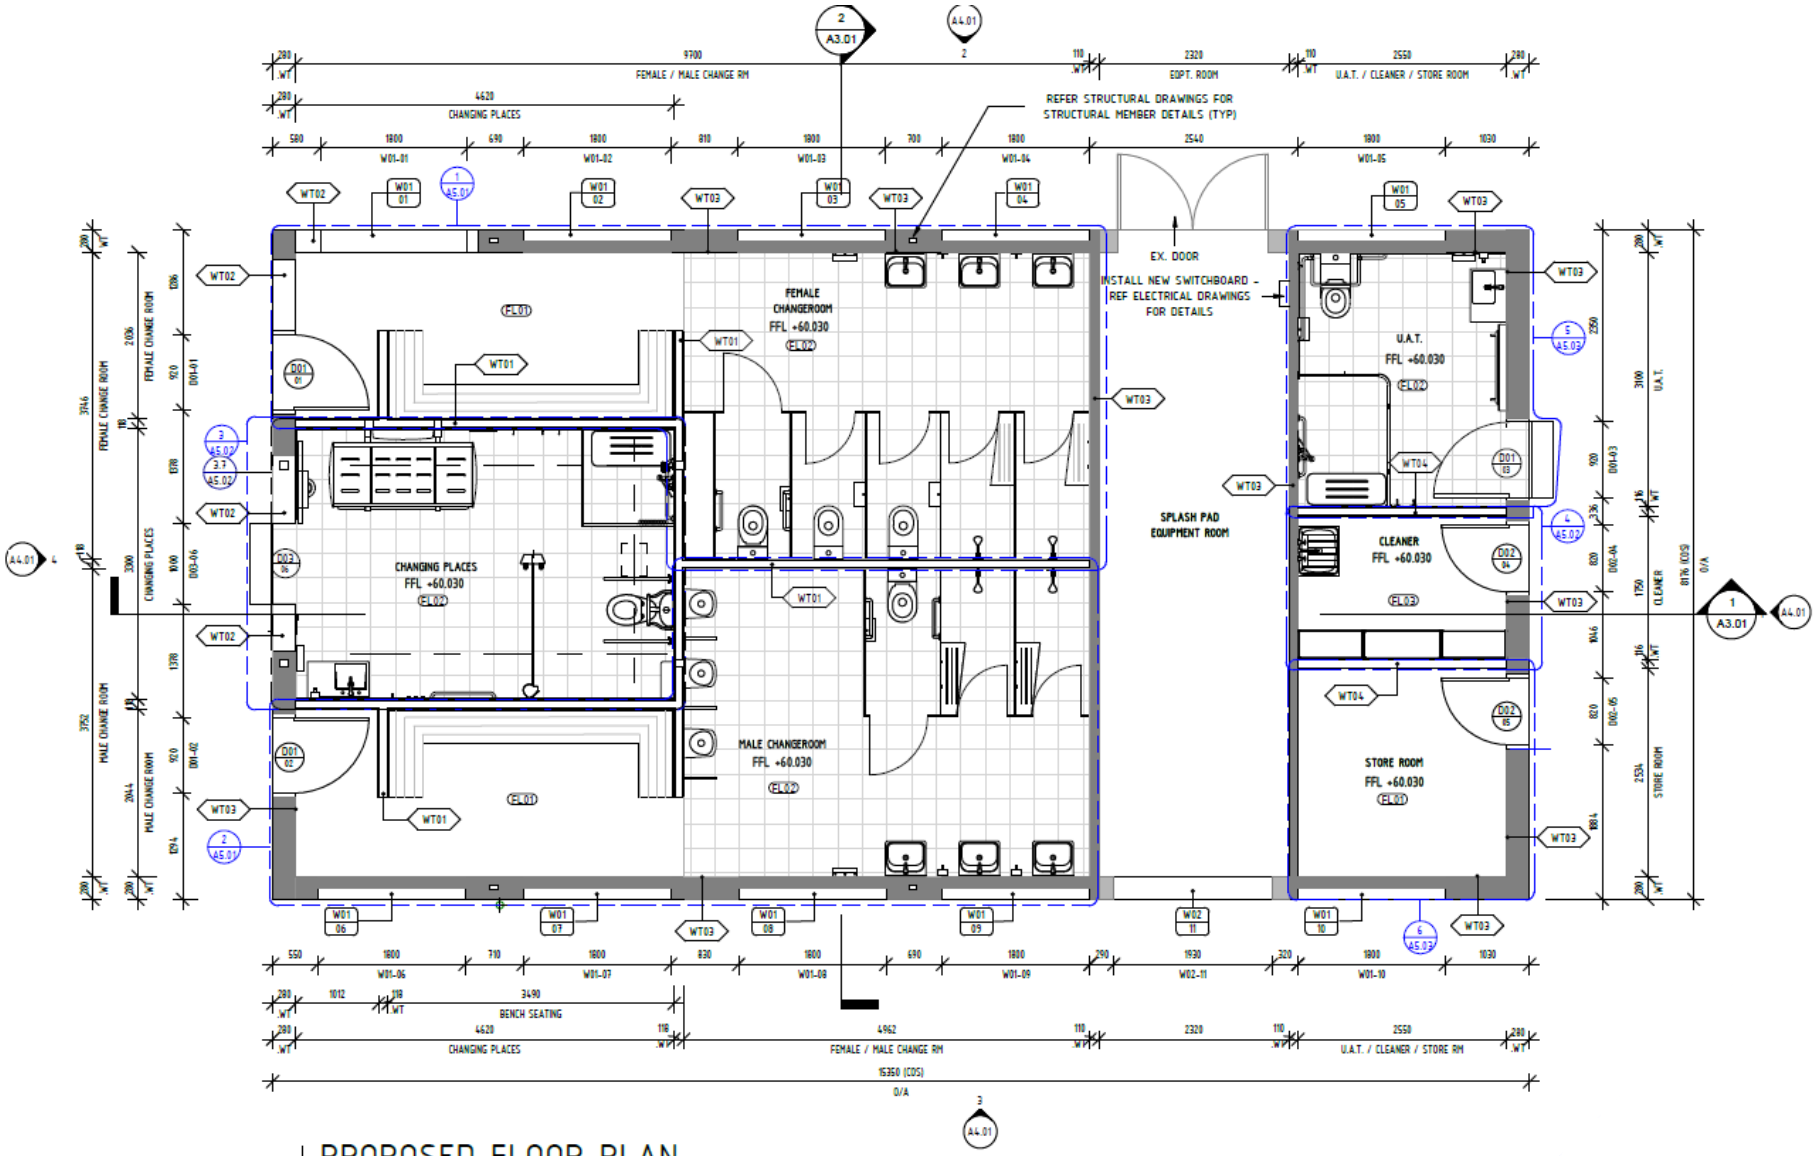

1 PROPOSED FLOOR PLAN

1 : 50

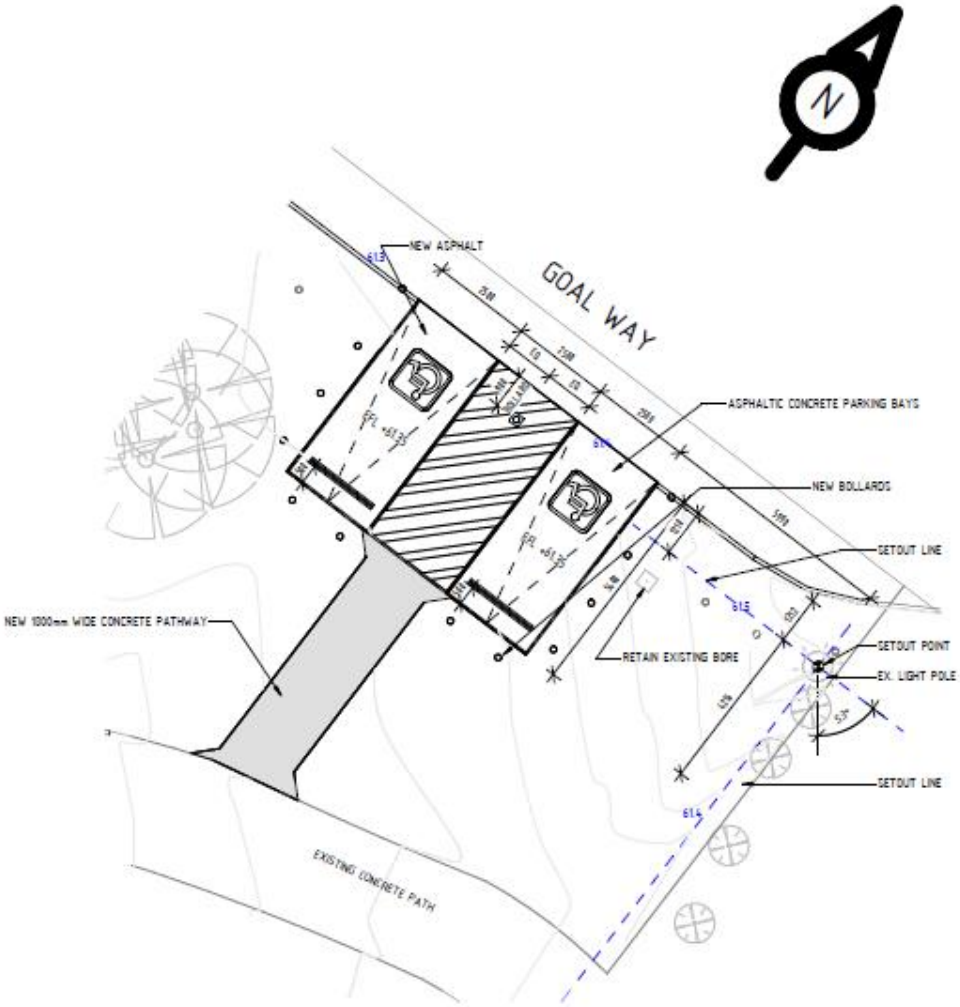

3 ACROD PARKING

1 : 100